COPYRIGHT: THIS DRAWING IS THE PROPERTY OF HOLISOL LOGISTICS. REPRODUCTION IN WHOLE OR PART IS STRICTLY FORBIDDEN WITHOUT OUR WRITTEN CONSENT

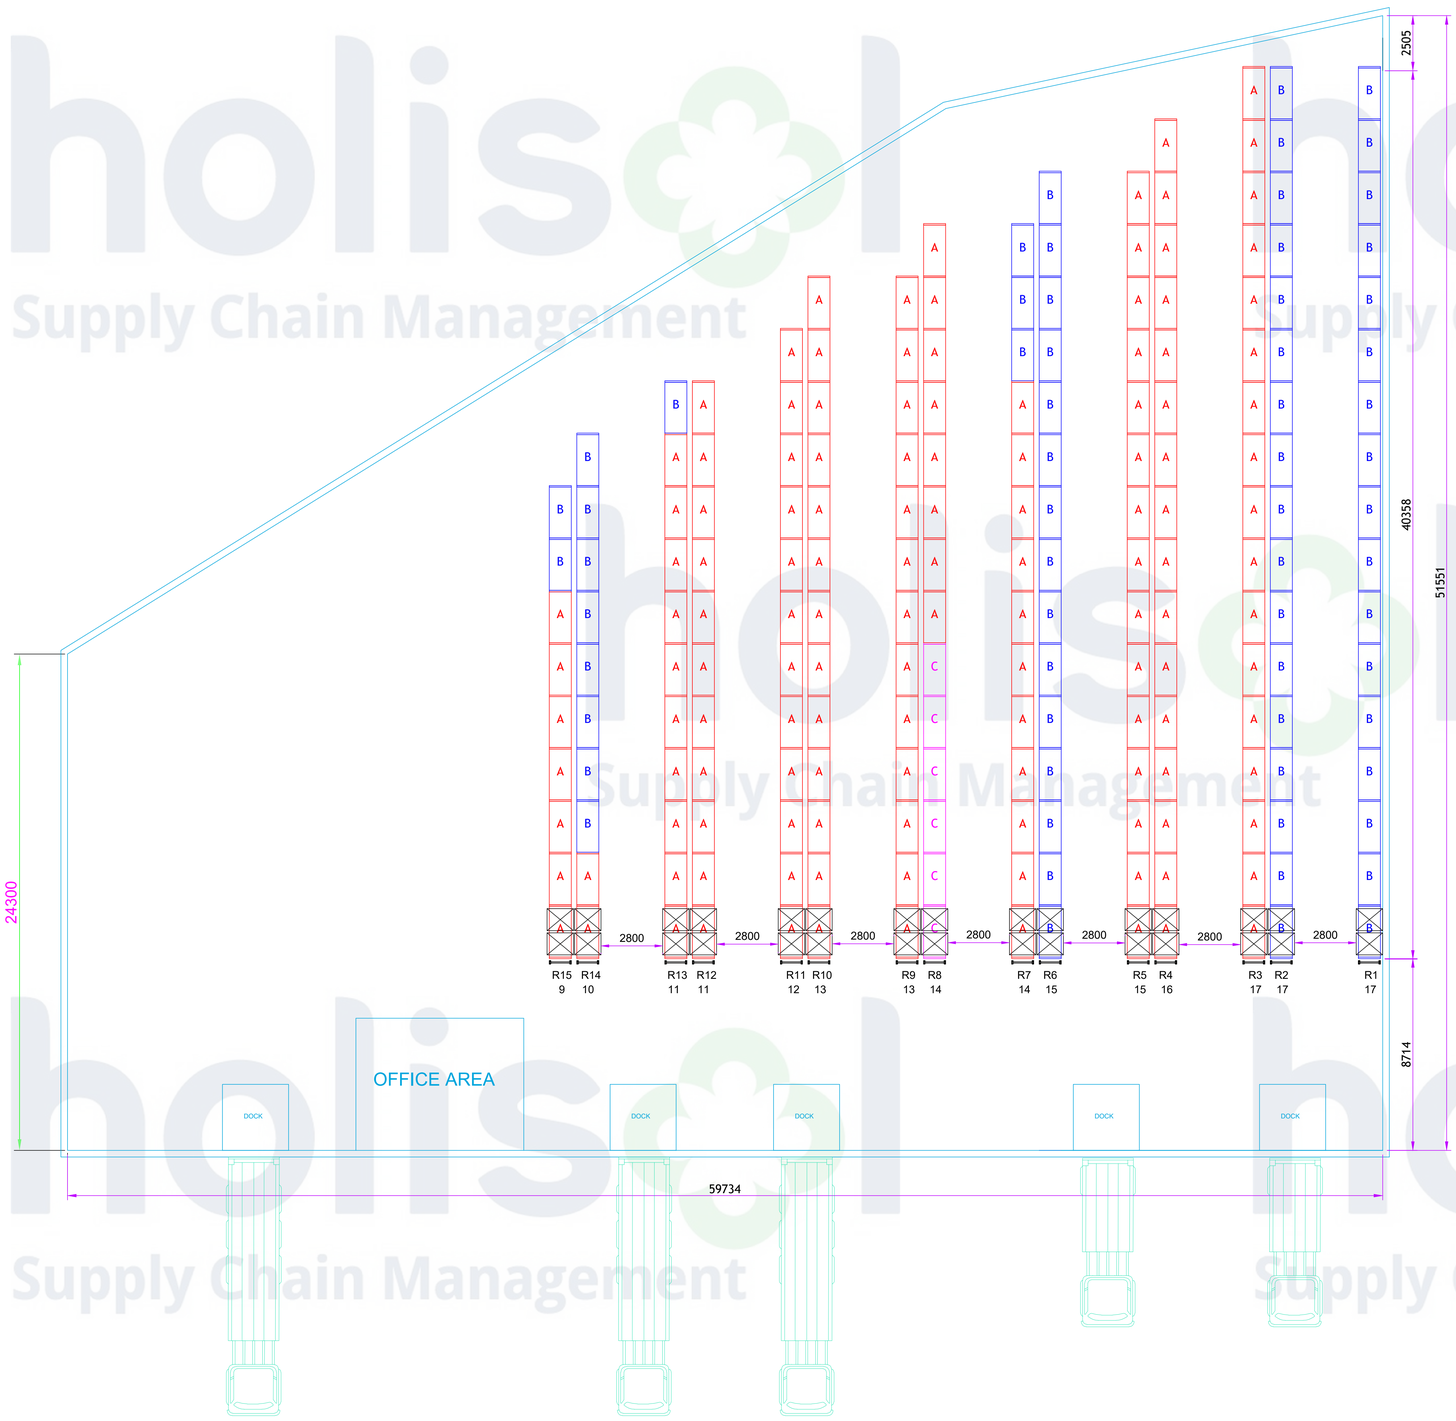

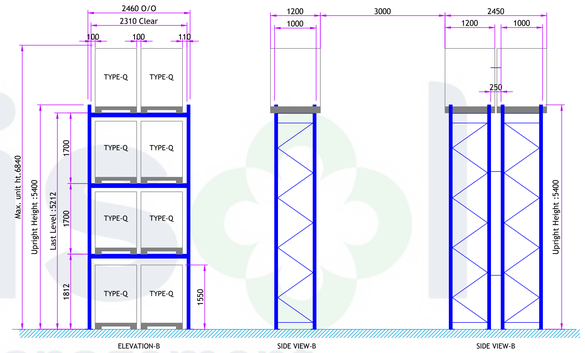

ELEVATION-B
2000kg udl/level for all levels
SIDE VIEW-B
SIDE VIEW-B

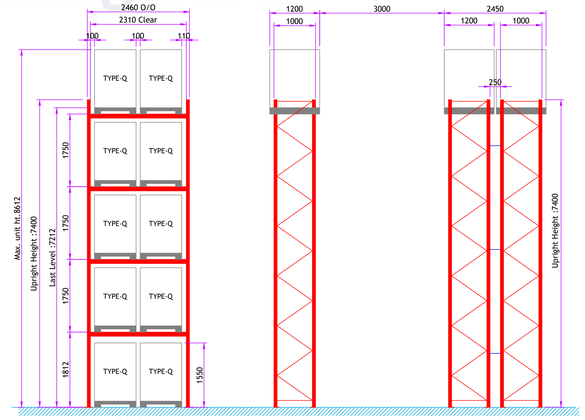

ELEVATION-A
2000kg udl/level for all levels
SIDE VIEW-A
SIDE VIEW-A

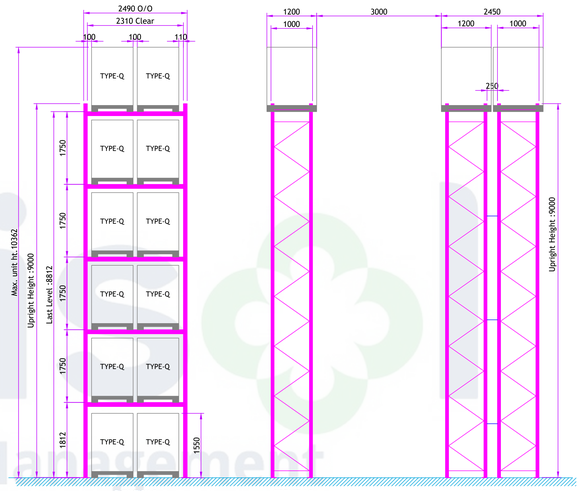

ELEVATION-C
2000kg udl/level for all levels
SIDE VIEW-C
SIDE VIEW-C

REV NO.	DESCRIPTION	DATE	MADE
R01	--	--	--

CAPACITY DETAILS (PALLETS)-AMBIENT AREA

UNIT NAME	UNIT QTY	LEVELS/ UNIT	PALLETS/ LEVEL	PALLET/U NIT	TOTAL PALLETS
A	135	G+4	2	10	1350
B	63	G+3	2	8	504
C	6	G+5	2	12	72
					0
					0
TOTAL CAPACITY					1926 nos

PALLET DETAILS

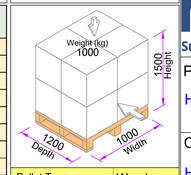

Pallet Type	Wooden
Achieved Capacity	1926 Nos.

holisol Supply Chain Management
Holisol Logistics Pvt. Ltd.
Adjacent to Sultanpur Metro Station gate no.1
Plot No. 23, 1st Floor , New Delhi – 110030, India
www.holisollogistics.com

PROJECT	HERBAL LIFE_BHIWANDI	DRAWING NO	HLS_HERBAL LIFE
		TITLE	WAREHOUSE LAYOUT
		SCALE	NTS
CLIENT	HERBAL LIFE	DATE	29-11-2022
		DRAWN	SK
		APPROVED	AK

Note: All dimensions are in mm.

A2

File Name :