COPYRIGHT: THIS DRAWING IS THE PROPERTY OF HOLISOL LOGISTICS. REPRODUCTION IN WHOLE OR PART IS STRICTLY FORBIDDEN WITHOUT OUR WRITTEN CONSENT

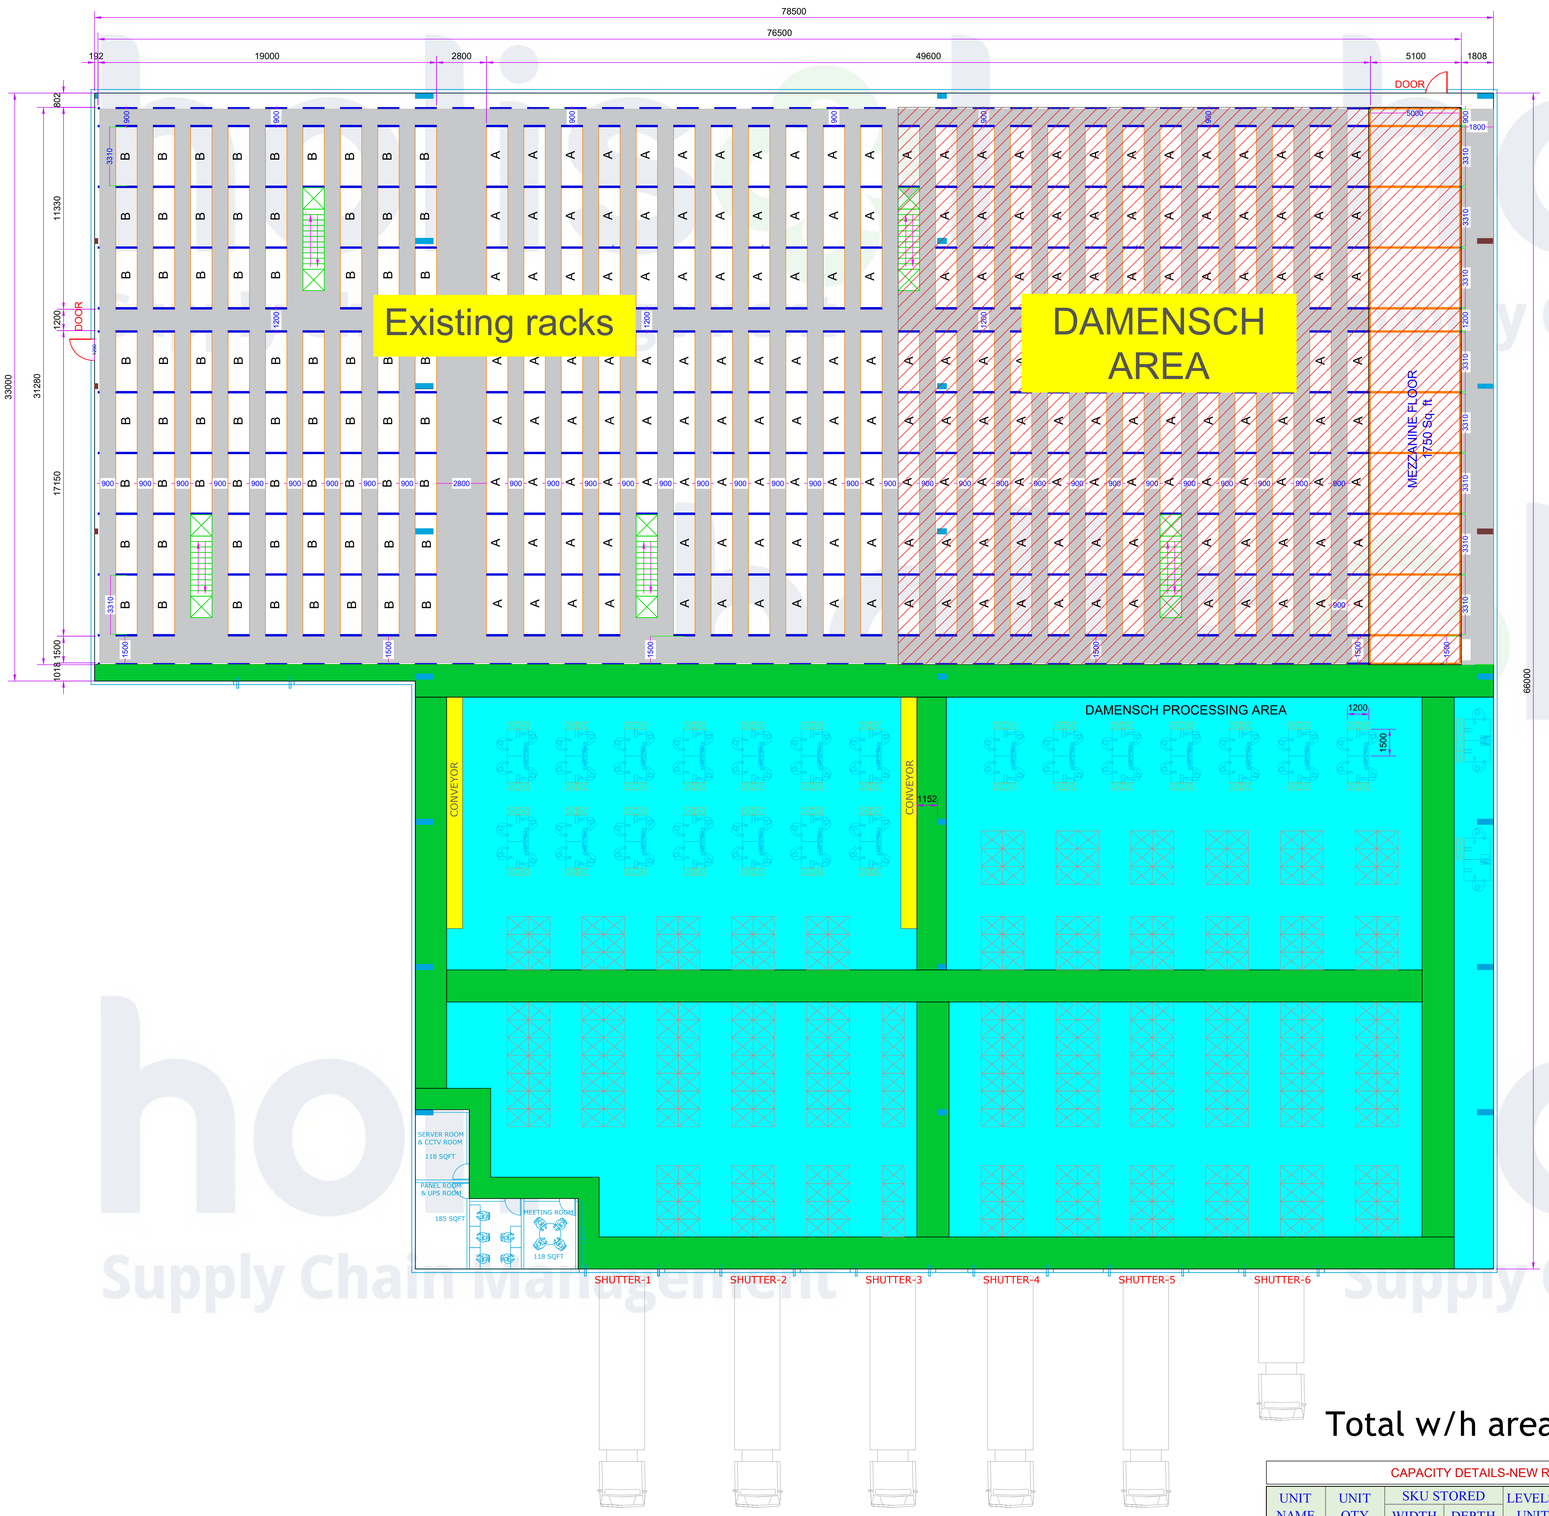

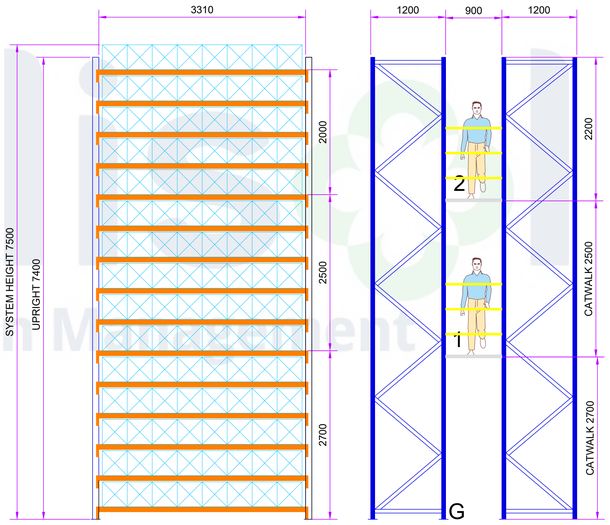

FRONT VIEW-B

SIDE VIEW-B

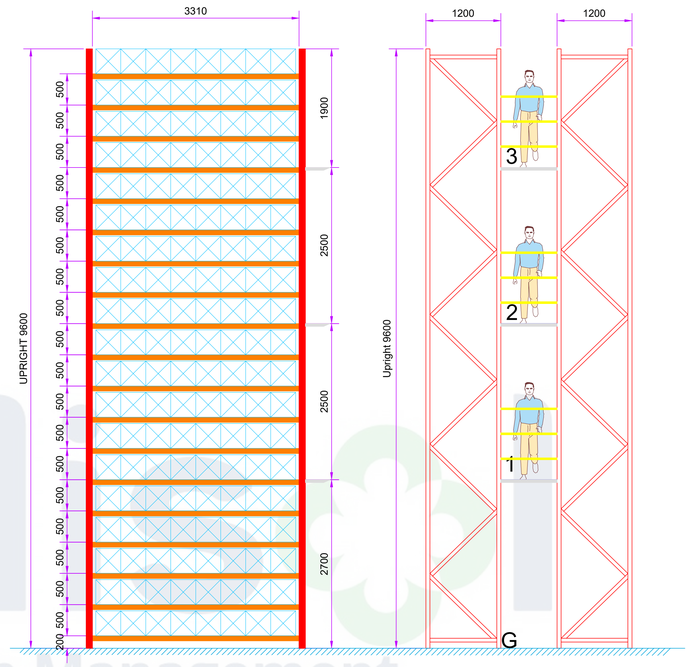

FRONT VIEW-A

SIDE VIEW-A

Note: All dimensions are in mm.

Total w/h area ~50K sq feet

CAPACITY DETAILS-NEW RACKS						
UNIT NAME	UNIT QTY	SKU STORED WIDTH	SKU STORED DEPTH	LEVELS/ UNIT	TOTAL LEVELS	TOTAL SKUS
A	100	8	2	19	1900	30400
					0	0
					0	0
TOTAL CAPACITY					1900 levels	30400

SKU DETAILS

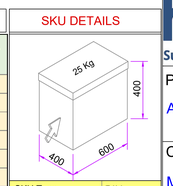

SKU Type	BIN
Achieved Capacity	30400 Nos.

REV NO.	DESCRIPTION	DATE	MADE
R01	--	--	--

holisol Supply Chain Management
Holisol Logistics Pvt. Ltd.
Adjacent to Sultanpur Metro Station gate no.1
Plot No. 23, 1st Floor , New Delhi – 110030, India
www.holisollogistics.com

PROJECT	DRAWING NO	HLS_MFC_BANGALORE
ANUGONDANAHALLI_MFC	TITLE	WAREHOUSE LAYOUT
	SCALE	NTS
CLIENT	DATE	10-11-2022
MFC	DRAWN	SK
	APPROVED	AK

File Name :

A2